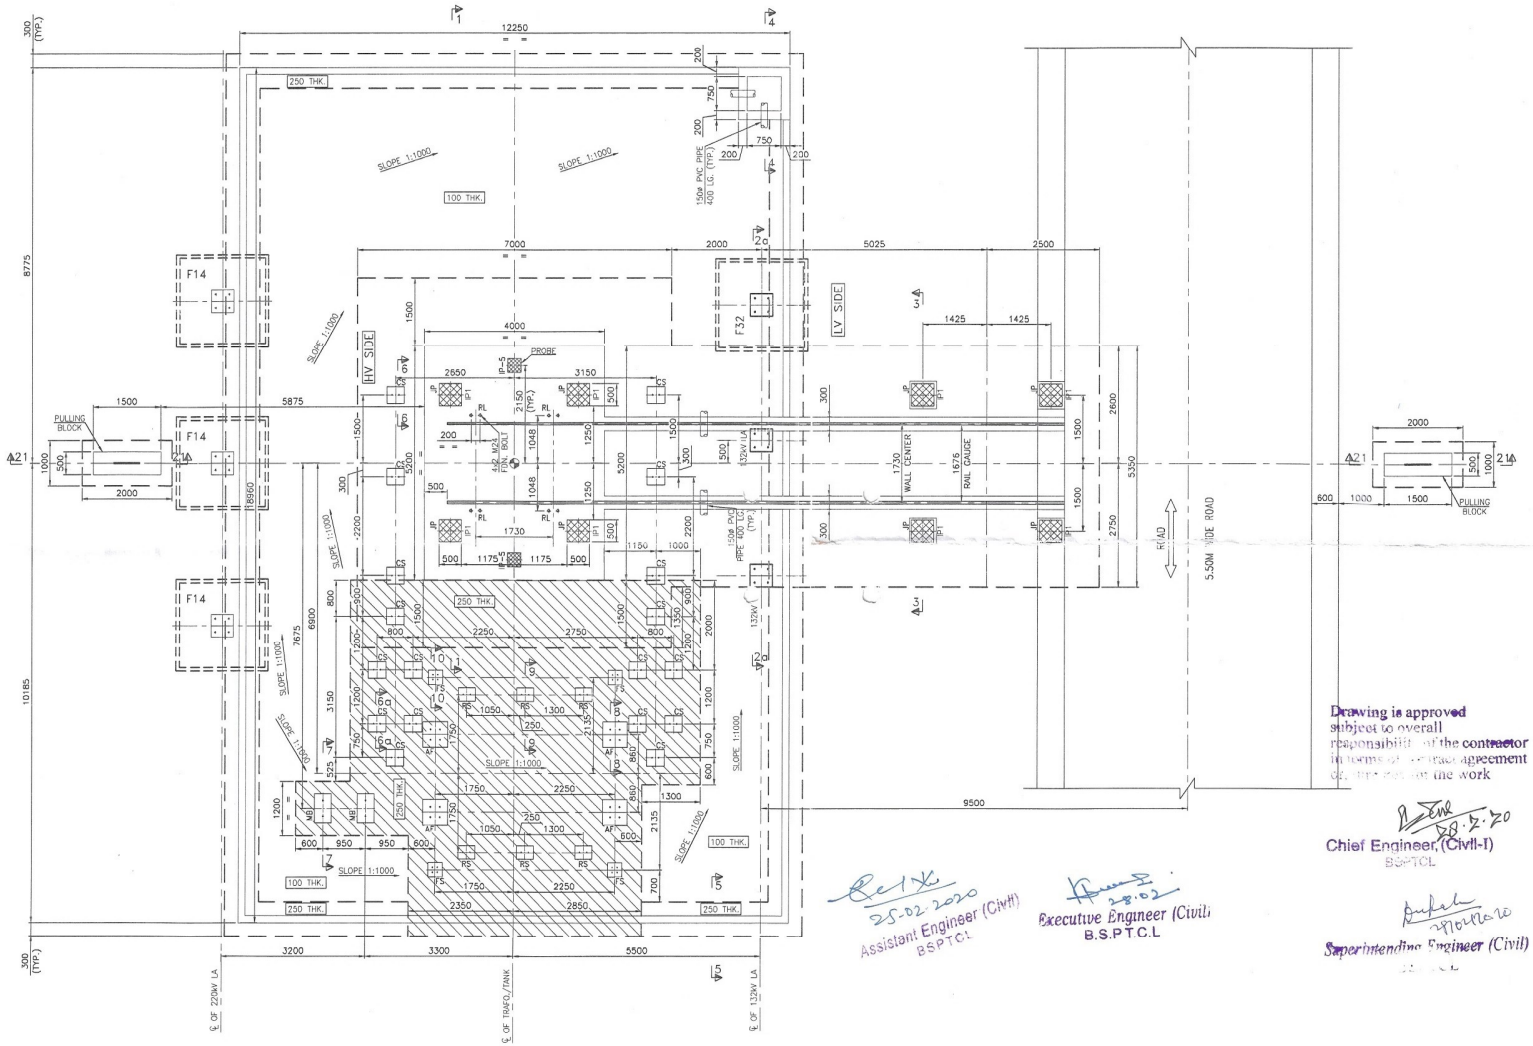

FOUNDATION PLAN
(APPLICALE FOR TRANSFORMER-2)
(SCALE 1:75)

NOTE

1. ALL DIMENSIONS ARE IN MILLIMETERS, LEVELS AND CO-ORDINATES ARE IN METERS.
2. FOR ALL OTHER NOTES AND LEGENDS PLEASE REFER THIS DRAWING 01 OF 08.

LEGEND

NGL	– NATURAL GROUND LEVEL.
FGL	– FINISHED GROUND LEVEL.
IP	– INSERT PLATE.

REFERENCE DRAWINGS

1. KEC-SB937-GRL-01-1001 – OVERALL GENERAL ARRANGEMENT LAYOUT PLAN.
2. KEC-SB937-GRL-90-0002 – OVERALL FOUNDATION LAYOUT.
3. KEC-SB937-GRL-94-1310 – FOUNDATION BOLT DETAILS FOR EQUIPMENT

Drawing is approved subject to overall responsibility of the contractor in terms of contract agreement for the execution of the work

28.2.20
Chief Engineer (Civil-I)
BSPTCL

25.02.2020
Assistant Engineer (Civil)
BSPTCL

28.02
Executive Engineer (Civil)
B.S.P.T.C.L

27/02/2020
Superintending Engineer (Civil)

BIHAR STATE POWER TRANSMISSION COMPANY LTD.(BSPTCL)

TITAL:RCC DETAILS OF FOUNDATION FOR 160 MVA TRANSFORMER

DWG. NO:-CD_200MVATRANSF_03- 02

SCALE:-1:100 | SHEET 02 OF 08

SIZE - A2